


Tacoma Power SOP Sample Plan

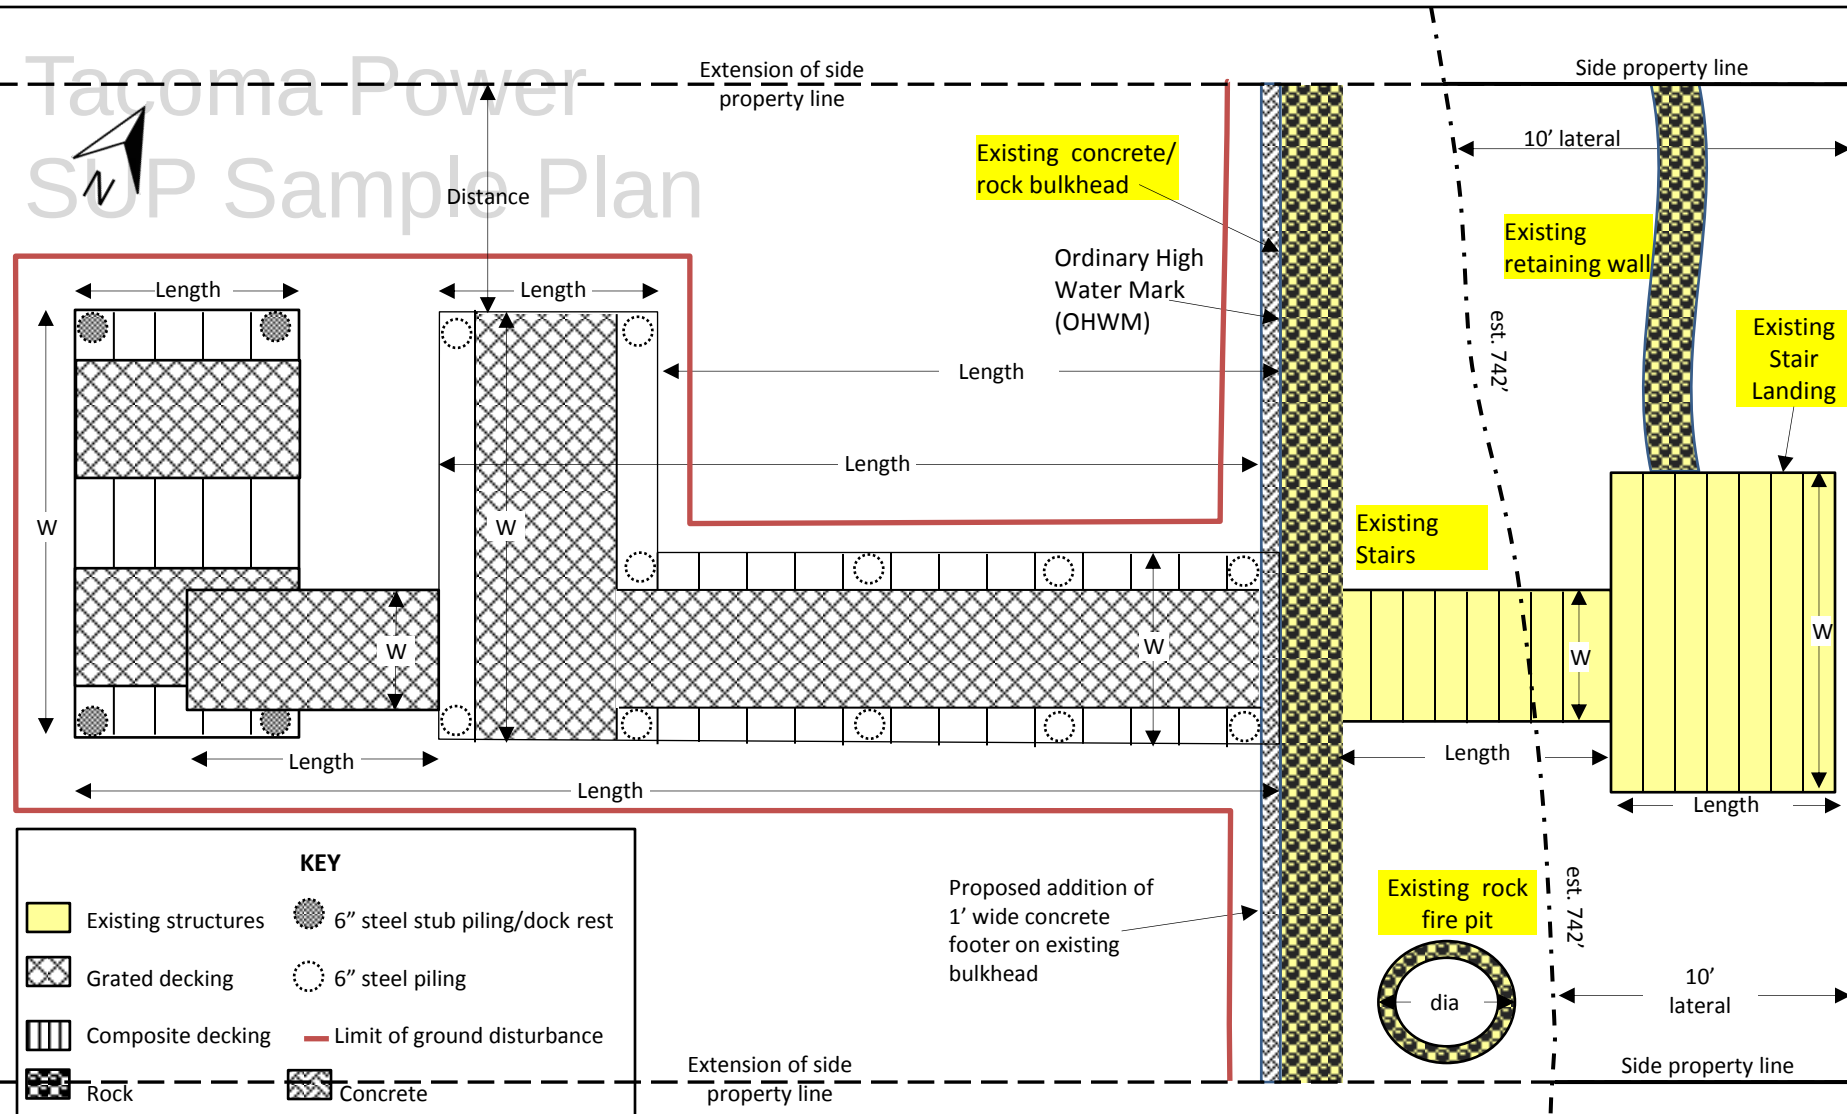


Lessee Name: _____
 Address: _____
 County: _____
 Parcel #: _____
 Division#/Lot#: _____
 Reservoir: _____

Proposed New Pier, Ramp, Float and Bulkhead Maintenance – Plan View

Plan Date: _____
 Scale: xx in = 1 ft

Tacoma Power SUP Sample Plan

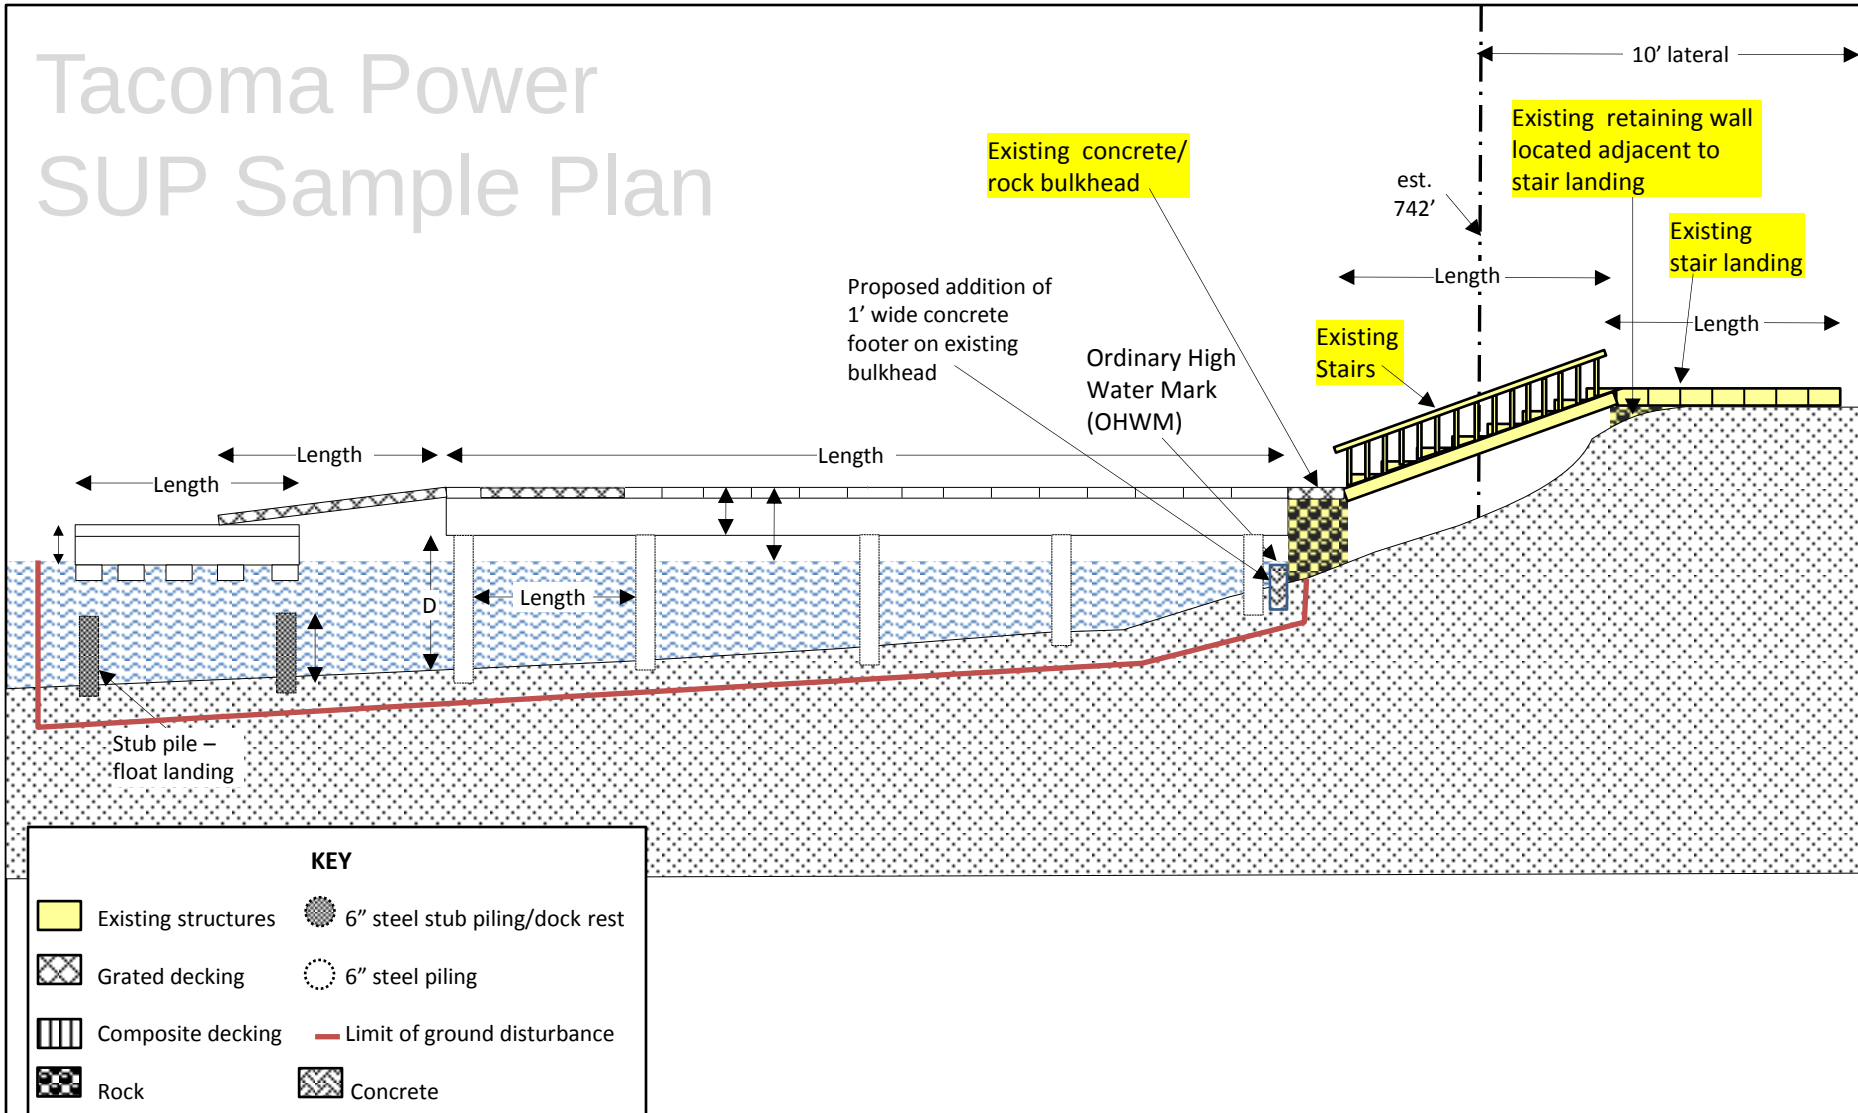

Lessee Name: _____
 Address: _____
 County: _____
 Parcel #: _____
 Division#/Lot#: _____
 Reservoir: _____

Proposed New Pier, Ramp, Float and Bulkhead Maintenance - Cross Section View

Plan Date: _____
 Scale: xx in = 1 ft